Interior GSF - 34,187
Exterior GSF - 35,582

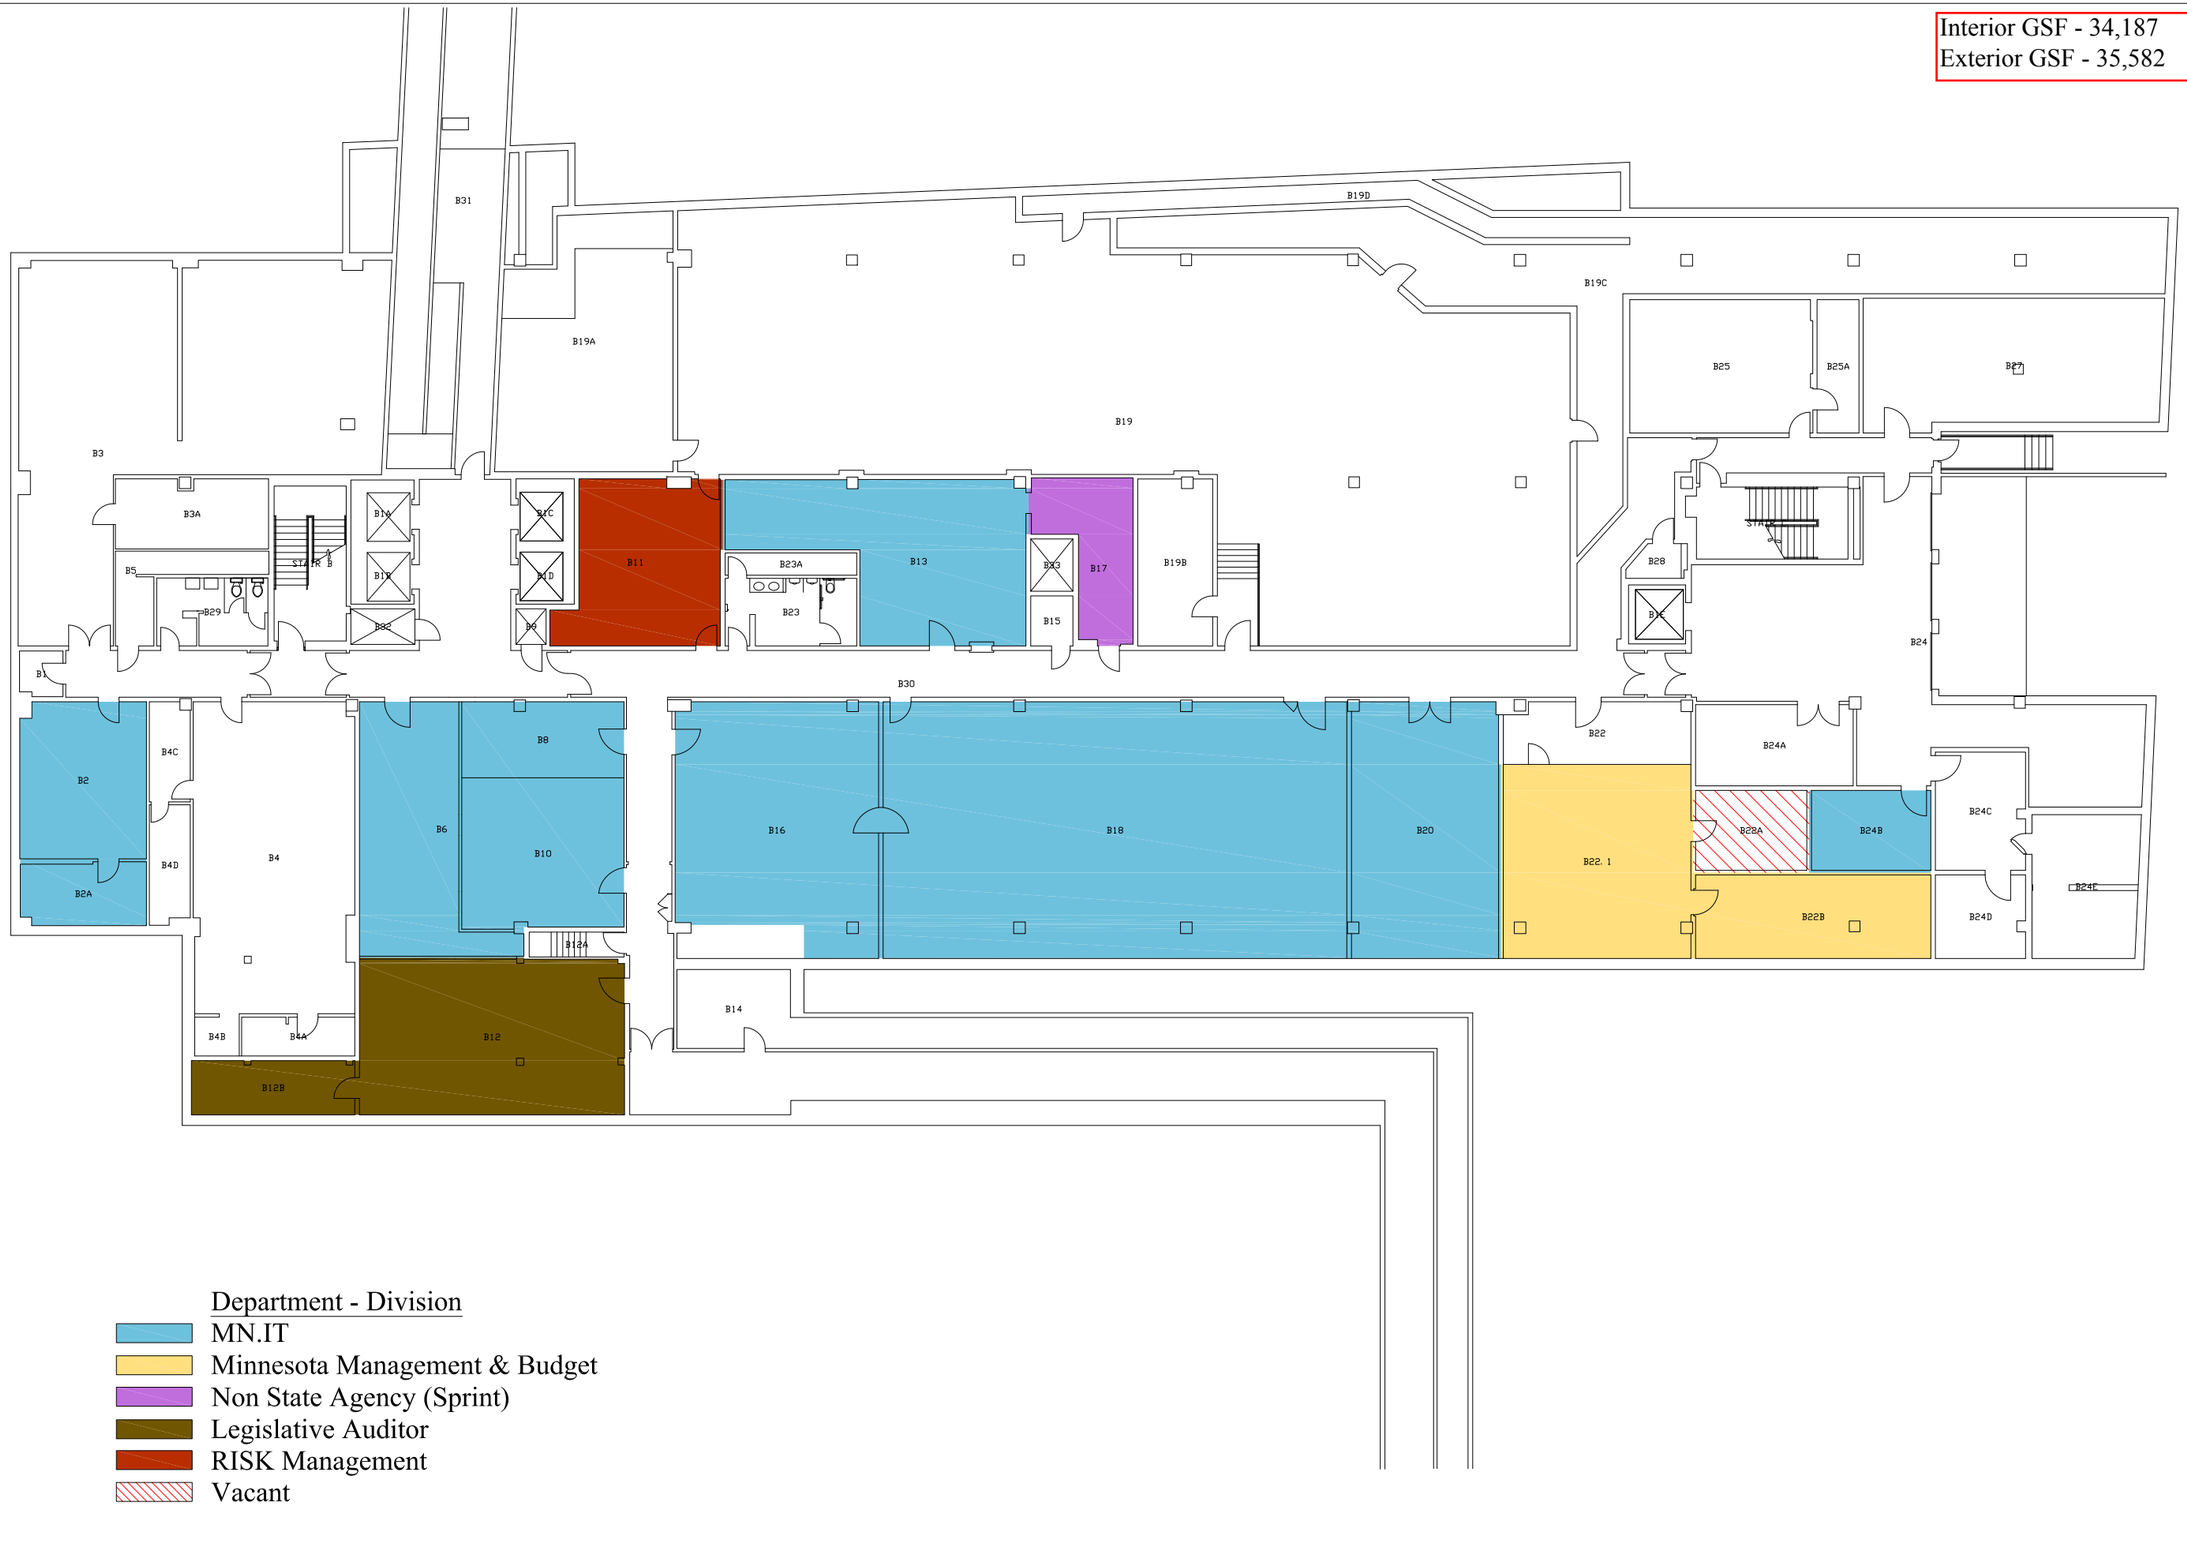

Department - Division
- MN.IT
- Minnesota Management & Budget
- Non State Agency (Sprint)
- Legislative Auditor
- RISK Management
- Vacant

State of Minnesota

Department of Administration

Real Estate and Construction Services

Centennial Office Building

G0231010762

Notes / Remarks

9/29/00 Original - NAHF
11/28/00 Review - NAHF
1/29/01 Review - NAHF
May 2001
August 2001
4/12/02 Rate Package CBergstrom
4/19/04 Rate Package CBergstrom
4/1/06 Rate Package CBergstrom
4/18/08 Rate Package Jesse Oates
12/03/09 Rate Package Jedd Prokash
01/10/12 Rate Package Tim Olson

Lower Level

Q:\DWGs\GO2\G0231010762-LL.dwg

Drawn By: J. Prokash
Checked By: C. Bergstrom
Approved By:

Interior GSF - 1,076
Exterior GSF - 1,220

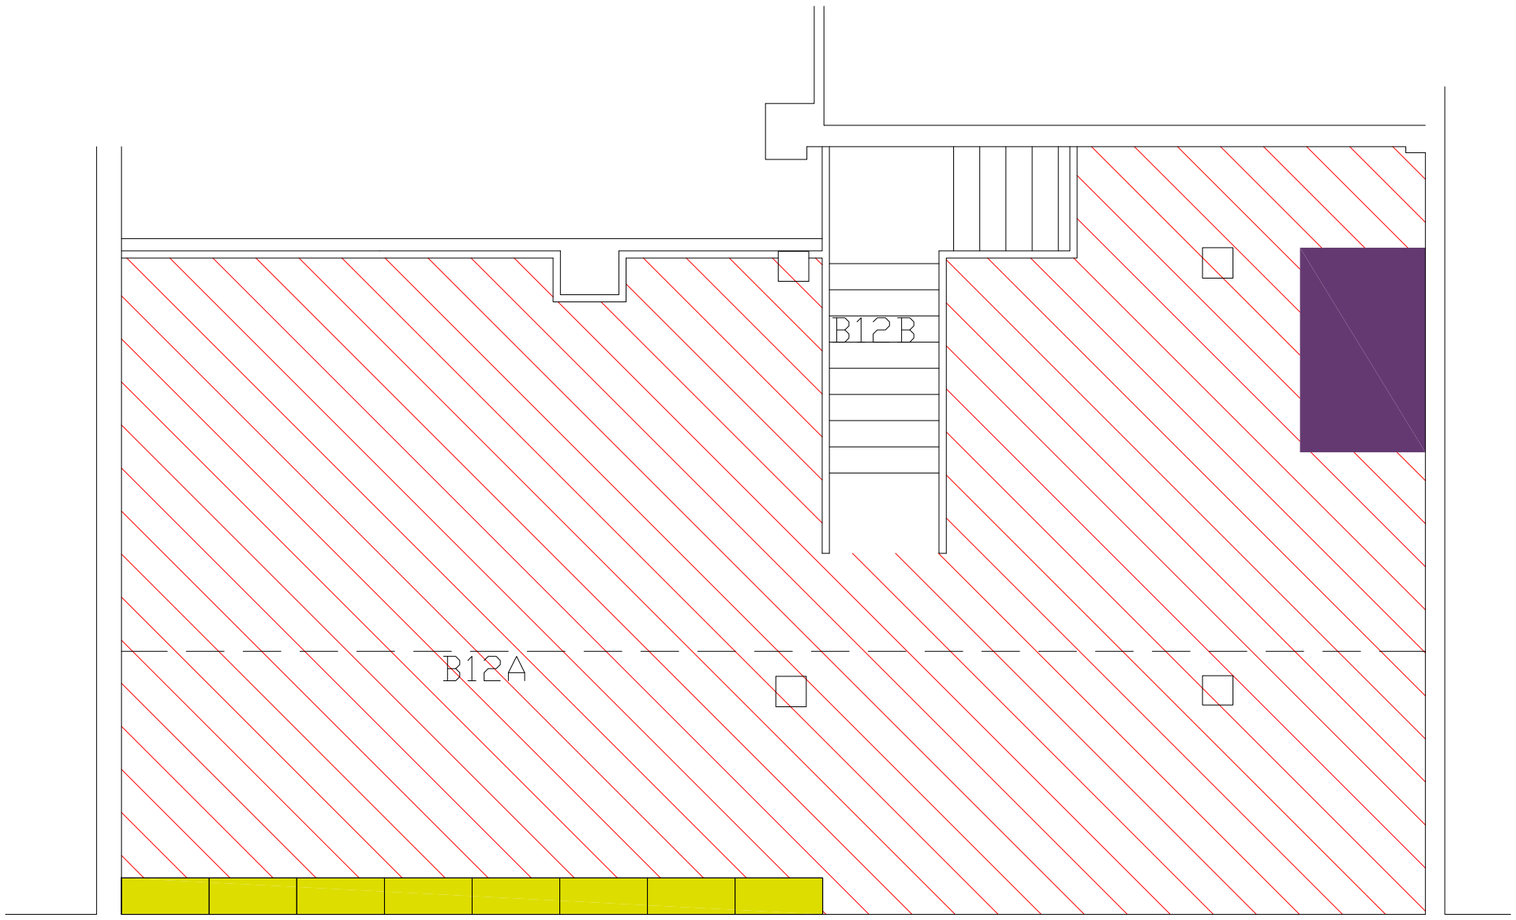

Department - Division Code

- Vacant
- Campaign Fin/Pub Discl. Bd.
- Human Resources

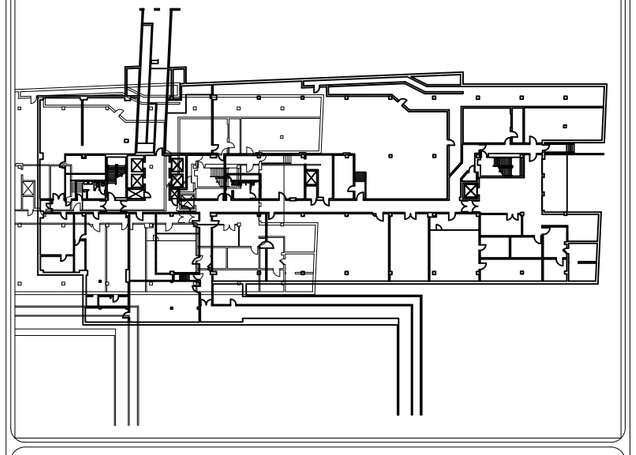

Key Plan

State of Minnesota

Department of Administration
Real Estate and Construction Services

Centennial Office Building

G0231010762

Notes / Remarks
01/10/12 Rate Package Tim Olson

Mezzanine

Drawn By: Jedd Prokash
Checked By: Jedd Prokash
Approved By:

Interior GSF - 43,169
Exterior GSF - 44,952

Department - Division

- Services for the Blind
- MN.IT - OET
- Minnesota Management & Budget
- Demography/MNGeo (MN.IT) Shared Storage (25% / 75%)
- Conference Room (PMD)
- Media
- Prorated Shared Office Space
- Prorated Shared Suite Space
- Vacant
- Cafeteria

State of Minnesota

Department of Administration

Real Estate and Construction Services

Centennial Office Building

G0231010762

Notes / Remarks

9/29/00 Original - NAHF
11/28/00 Review - NAHF
1/29/01 Review - NAHF
May 2001
August 2001
4/12/02 Rate Package CBergstrom
4/19/04 Rate Package CBergstrom
4/1/06 Rate Package CBergstrom
4/18/08 Rate Package Jesse Oates
12/03/09 Rate Package Jedd Prokash
10/7/2011 Tim Olson
1/09/12 Rate Package Tim Olson

Ground Floor

Q:\DWGs\GO2\G0231010762-GR.dwg

Drawn By: J. Prokash
Checked By: C. Bergstrom
Approved By:

Interior GSF - 43,576
Exterior GSF - 45,169

Department - Division Code

- MN.IT
- Campaign Fin/Pub Discl. Bd.
- Legislative Auditor
- Asian Pacific Council
- Shared Office Space

State of Minnesota

Department of Administration

Real Estate and Construction Services

Centennial Office Building

G0231010762

Notes / Remarks

9/29/00 Original - NAHF
11/28/00 Review - NAHF
1/29/01 Review - NAHF
May 2001
August 2001
4/12/02 Rate Package CBergstrom
4/19/04 Rate Package CBergstrom
4/1/06 Rate Package CBergstrom
4/18/08 Rate Package Jesse Oates
12/03/09 Rate Package Jedd Prokash
01/10/12 Rate Package Tim Olson

First Floor

Q:\DWGs\GO2\G0231010762-01.dwg

Drawn By: J. Prokash
Checked By: C. Bergstrom
Approved By:

Interior GSF - 44,453
Exterior GSF - 46,268

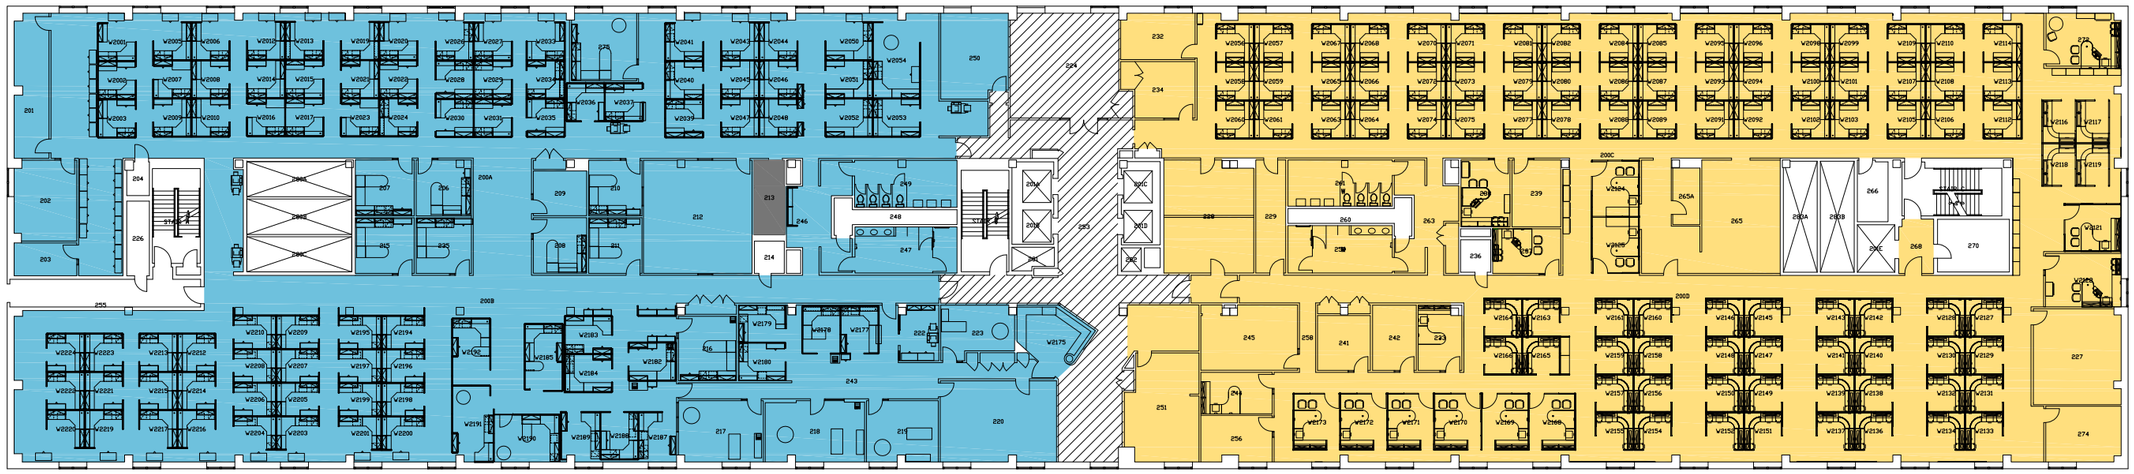

Department - Division Code

- MN.IT
- Minnesota Management and Budget
- Prorated Shared Office Space
- Shared Suite Space (1/3 Service, 1/3 OET, 1/3 Rm 212 (OET))

State of Minnesota

Department of Administration Real Estate and Construction Services

Centennial Office Building

06/016/2009

Notes / Remarks

Second Floor

Drawn By: Jedd Prokash
Checked By: Jedd Prokash
Approved By:

Interior GSF - 44,578
Exterior GSF - 46,384

Department - Division

- Demography
- Developmental Disabilities
- Human Resources
- Human Rights
- MN.IT
- MMB
- RISK Management
- STAR Program
- Senate
- Prorated Hallway 300 (Human Rights, Demography, MN.IT)
- Prorated Copy/Break Room/Storage (Demography, MN.IT)
- Prorated Shared Suite Space (MMB and STAR)
- Prorated Shared Suite Space (HR and MMB)
- Prorated Shared Suite Space South (Human Resources, STAR, Demography, MN.IT, Developmental Disabilities, Human Rights, MMB)
- Prorated Shared Suite Space North (MN.IT, RISK)
- Prorated Shared Office Space (All third floor tenants)

State of Minnesota

Department of Administration

Real Estate and Construction Services

Centennial Office Building

G0231010762

Notes / Remarks

9/29/00 Original - NAHF
11/28/00 Review - NAHF
1/29/01 Review - NAHF
May 2001
August 2001
4/12/02 Rate Package CBergstrom
4/19/04 Rate Package CBergstrom
4/1/06 Rate Package CBergstrom
4/18/08 Rate Package Jesse Oates
12/03/09 Rate Package Jedd Prokash
01/10/12 Rate Package Tim Olson
9/6/2012

Third Floor

Q:\DWGs\GO2\G0231010762-03.dwg

Drawn By: J. Prokash
Checked By: C. Bergstrom
Approved By:

Interior GSF - 44,415
Exterior GSF - 46,208

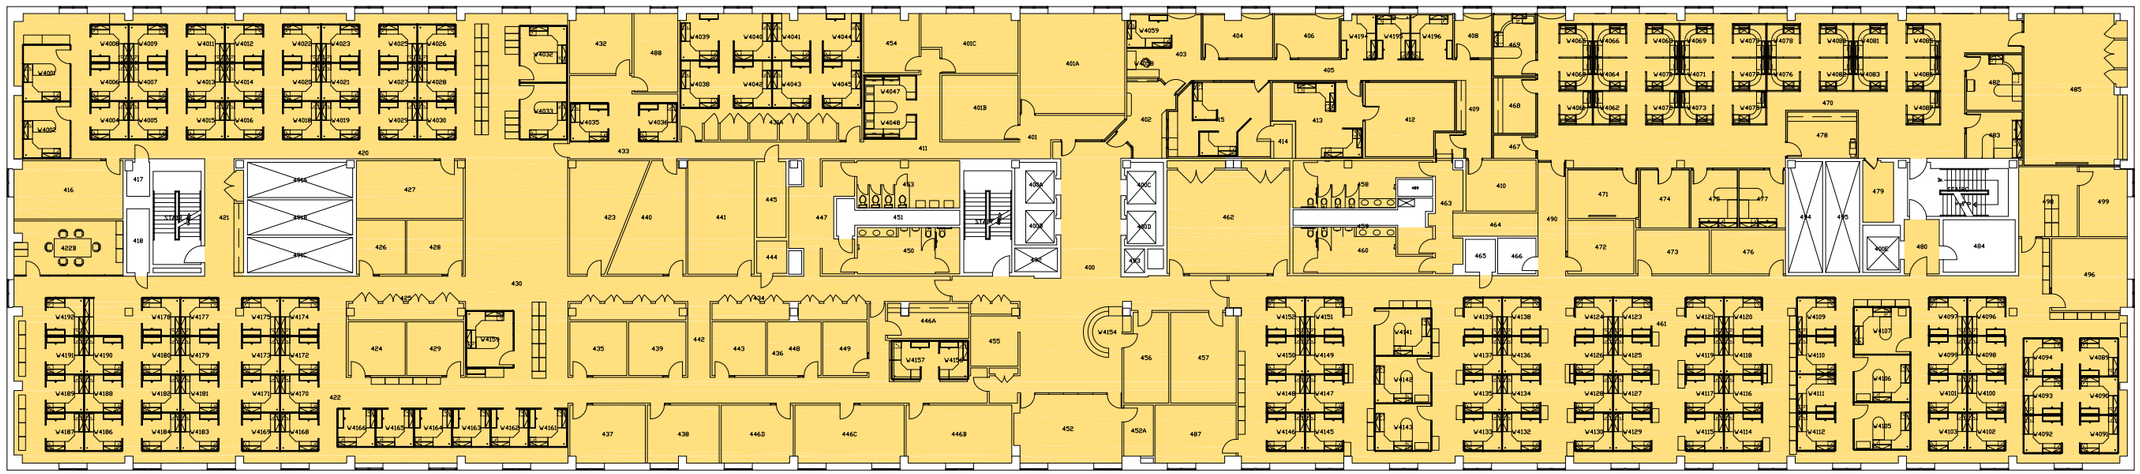

Department - Division Code

Minnesota Management and Budget

State of Minnesota

Department of Administration

Real Estate and Construction Services

Centennial Office Building

G0231010762

Notes / Remarks

9/29/00 Original - NAHF
11/28/00 Review - NAHF
1/29/01 Review - NAHF
May 2001
August 2001
4/12/02 Rate Package CBergstrom
4/19/04 Rate Package CBergstrom
4/1/06 Rate Package CBergstrom
4/18/08 Rate Package Jesse Oates
12/03/09 Rate Package Jedd Prokash
01/10/12 Rate Package Tim Olson

Fourth Floor

Q:\DWGs\GO2\G0231010762-04.dwg

Drawn By: J. Prokash
Checked By: C. Bergstrom
Approved By:

Interior GSF - 44,206
Exterior GSF - 46,291

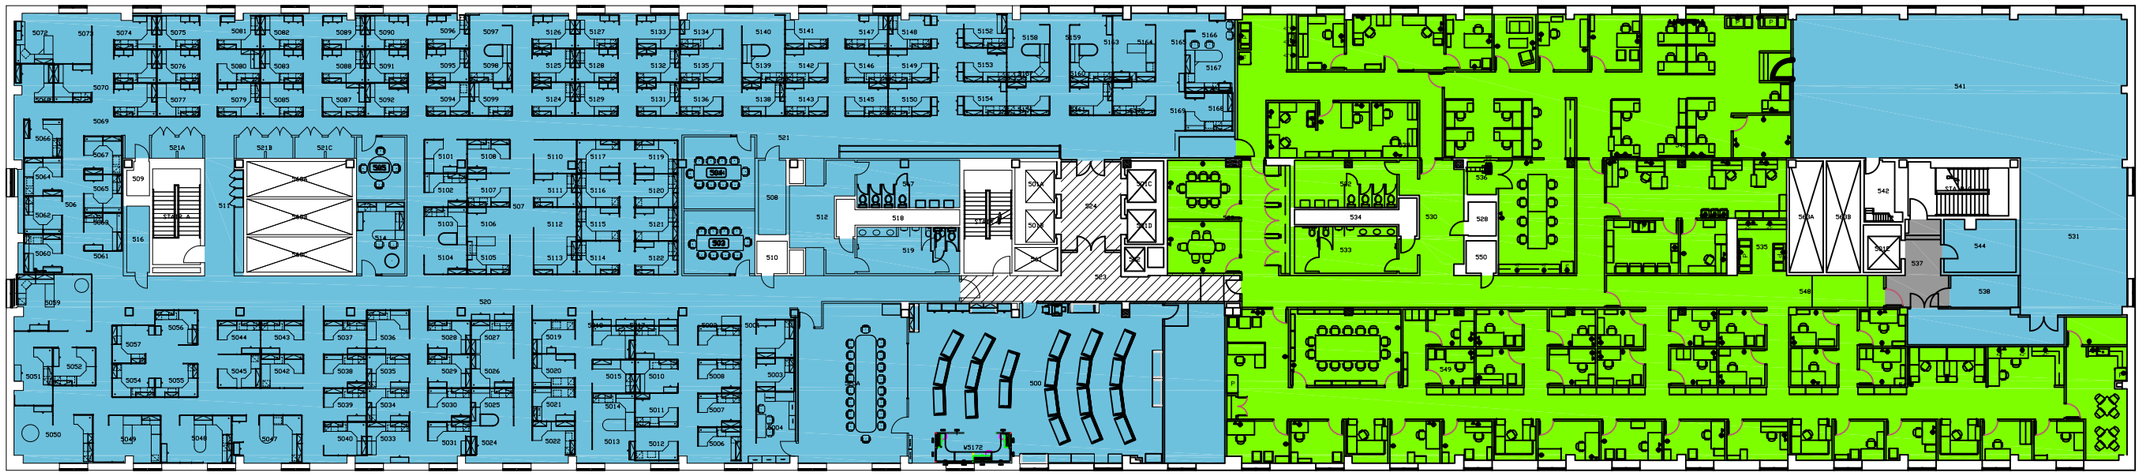

Department - Division
Office of Enterprise Technology (MN.IT)
Senate
Prorated Shared Suite Space
Prorated Shared Office Space

State of Minnesota

Department of Administration

Real Estate and Construction Services

Centennial Office Building

G0231010762

Notes / Remarks

9/29/00 Original - NAHF
11/28/00 Review - NAHF
1/29/01 Review - NAHF
May 2001
August 2001
4/12/02 Rate Package CBergstrom
4/19/04 Rate Package CBergstrom
4/1/06 Rate Package CBergstrom
4/18/08 Rate Package Jesse Oates
12/03/09 Rate Package Jedd Prokash
01/10/12 Rate Package Tim Olson

Fifth Floor

Q:\DWGs\GO2\G0231010762-05.dwg

Drawn By: J. Prokash
Checked By: C. Bergstrom
Approved By: