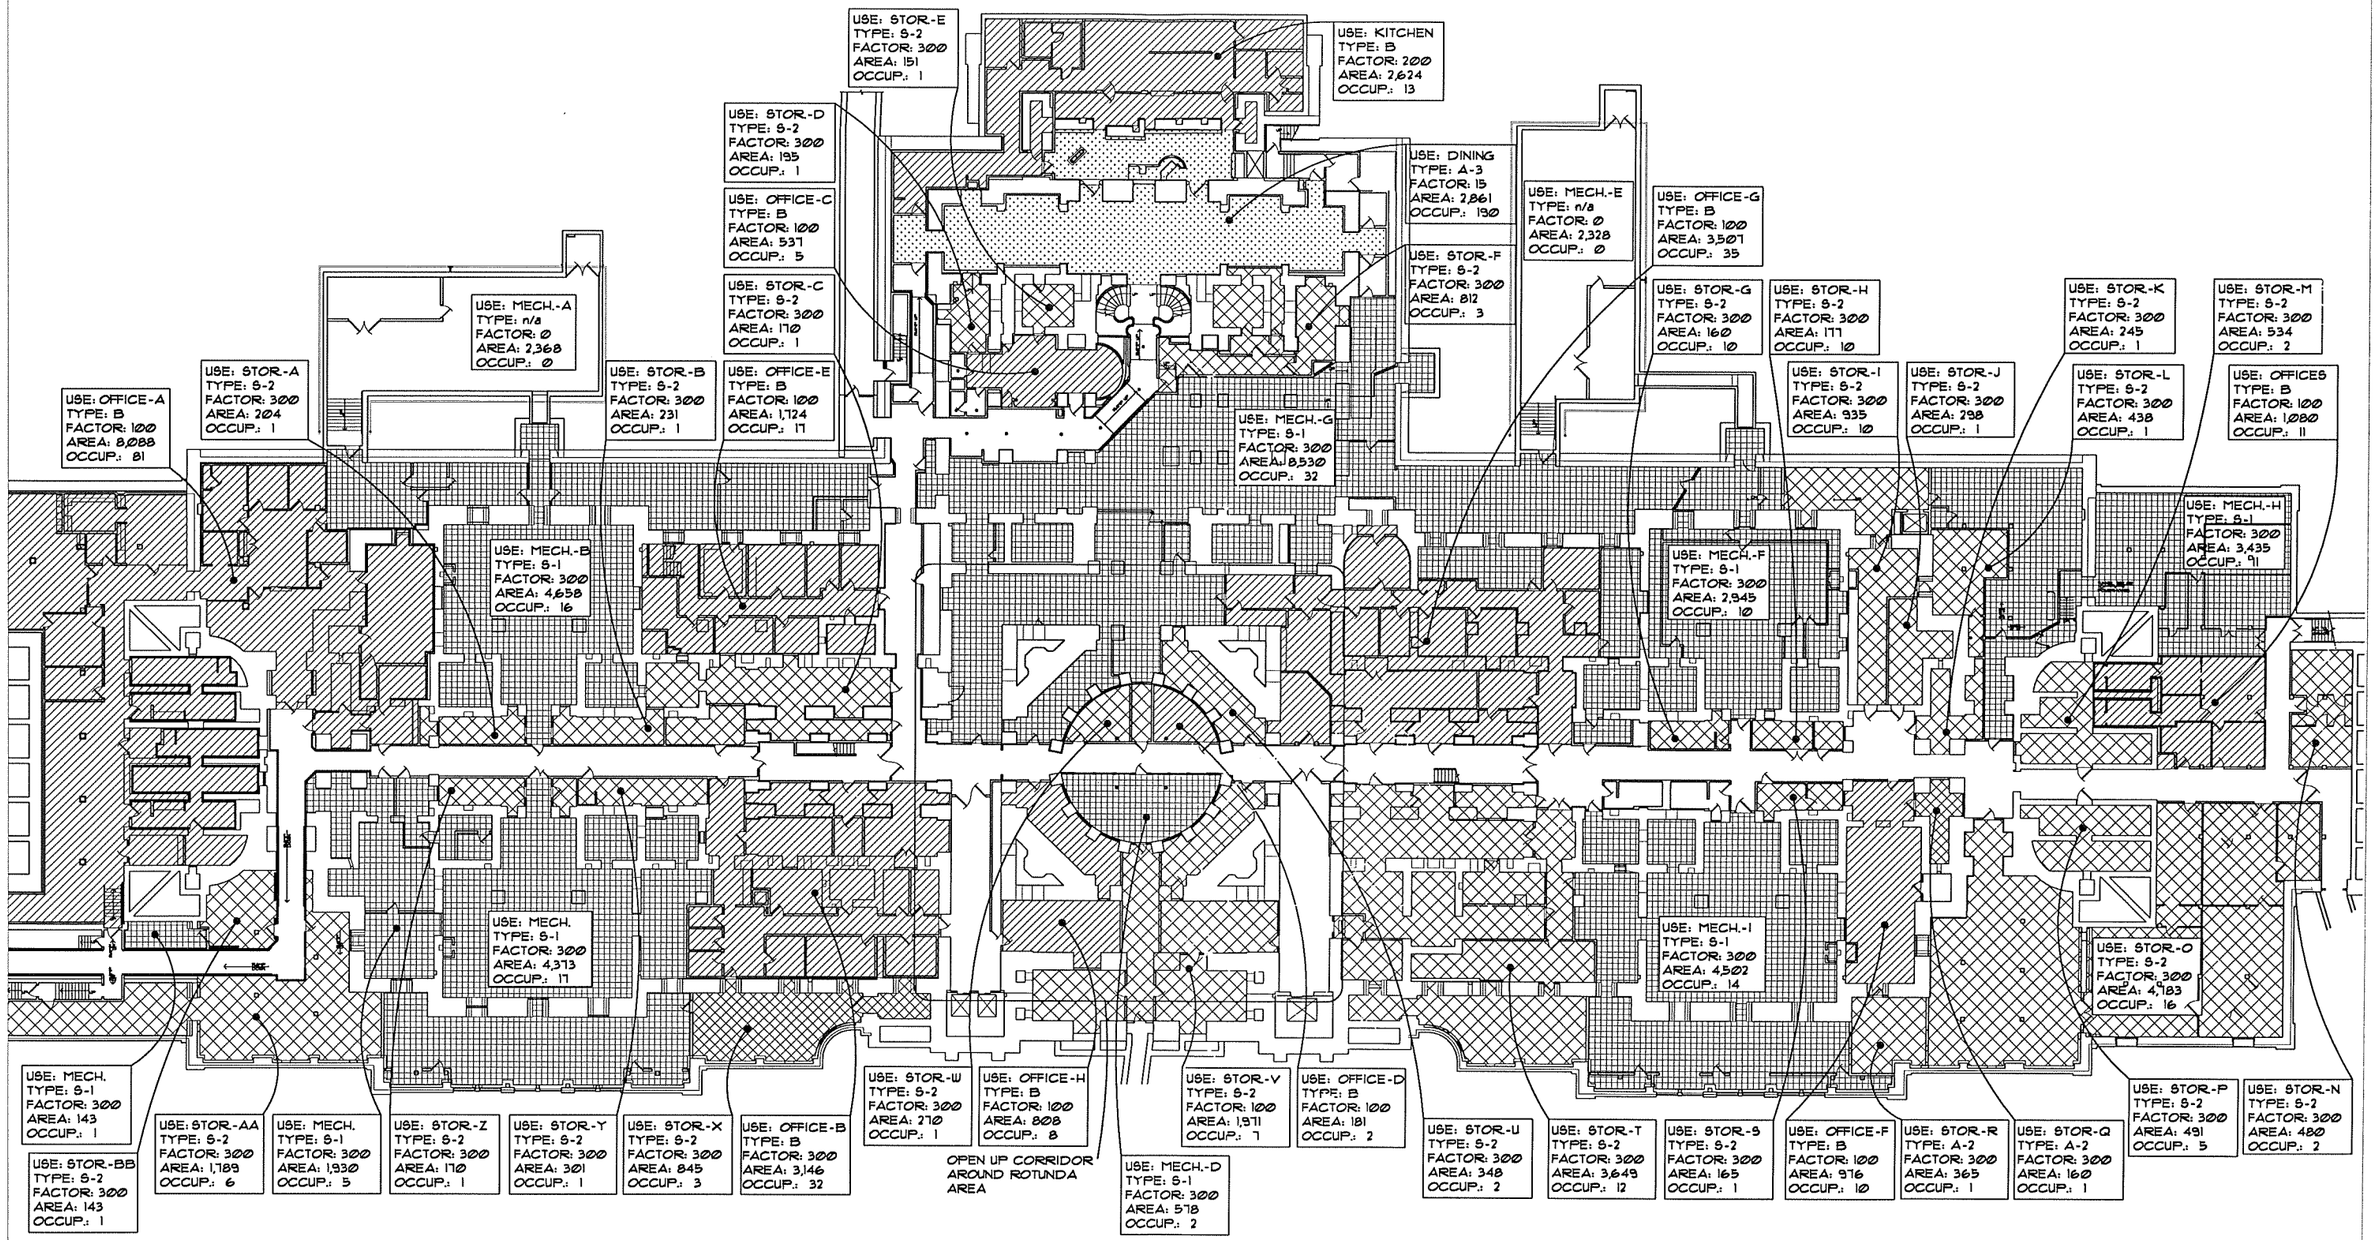

MILLER DUNWIDDIE
ARCHITECTURE / PRESERVATION

123 North Third St., Suite 104
Minneapolis, MN 55401-1657
tel 612.337.0000 fax 612.337.0031

I HEREBY CERTIFY THAT THIS PLAN, SPECIFICATION OR REPORT WAS PREPARED BY ME OR UNDER MY DIRECT SUPERVISION AND THAT I AM A DULY LICENSED ARCHITECT OR ENGINEER UNDER THE LAWS OF THE STATE OF MINNESOTA.

Date Signature:

Reg No: Name:

PROJECT:

MINNESOTA STATE CAPITOL
PREDESIGN STUDY
CODE ANALYSIS

St. Paul, Minnesota

REVISIONS:

Mark	Date	Description

COMM. NO.:	MIN0002
DATE:	5/29/01
DRAWN:	HYG
CHECKED:	JST

© 2001 Miller Dunwiddie, Inc.

DRAWING TITLE:

BASEMENT
EXISTING OCCUPANCIES
SCALE: 1"=40'-0"

© 2001 Miller Dunwiddie, Inc.

N

DRAWING NUMBER:

F - 17

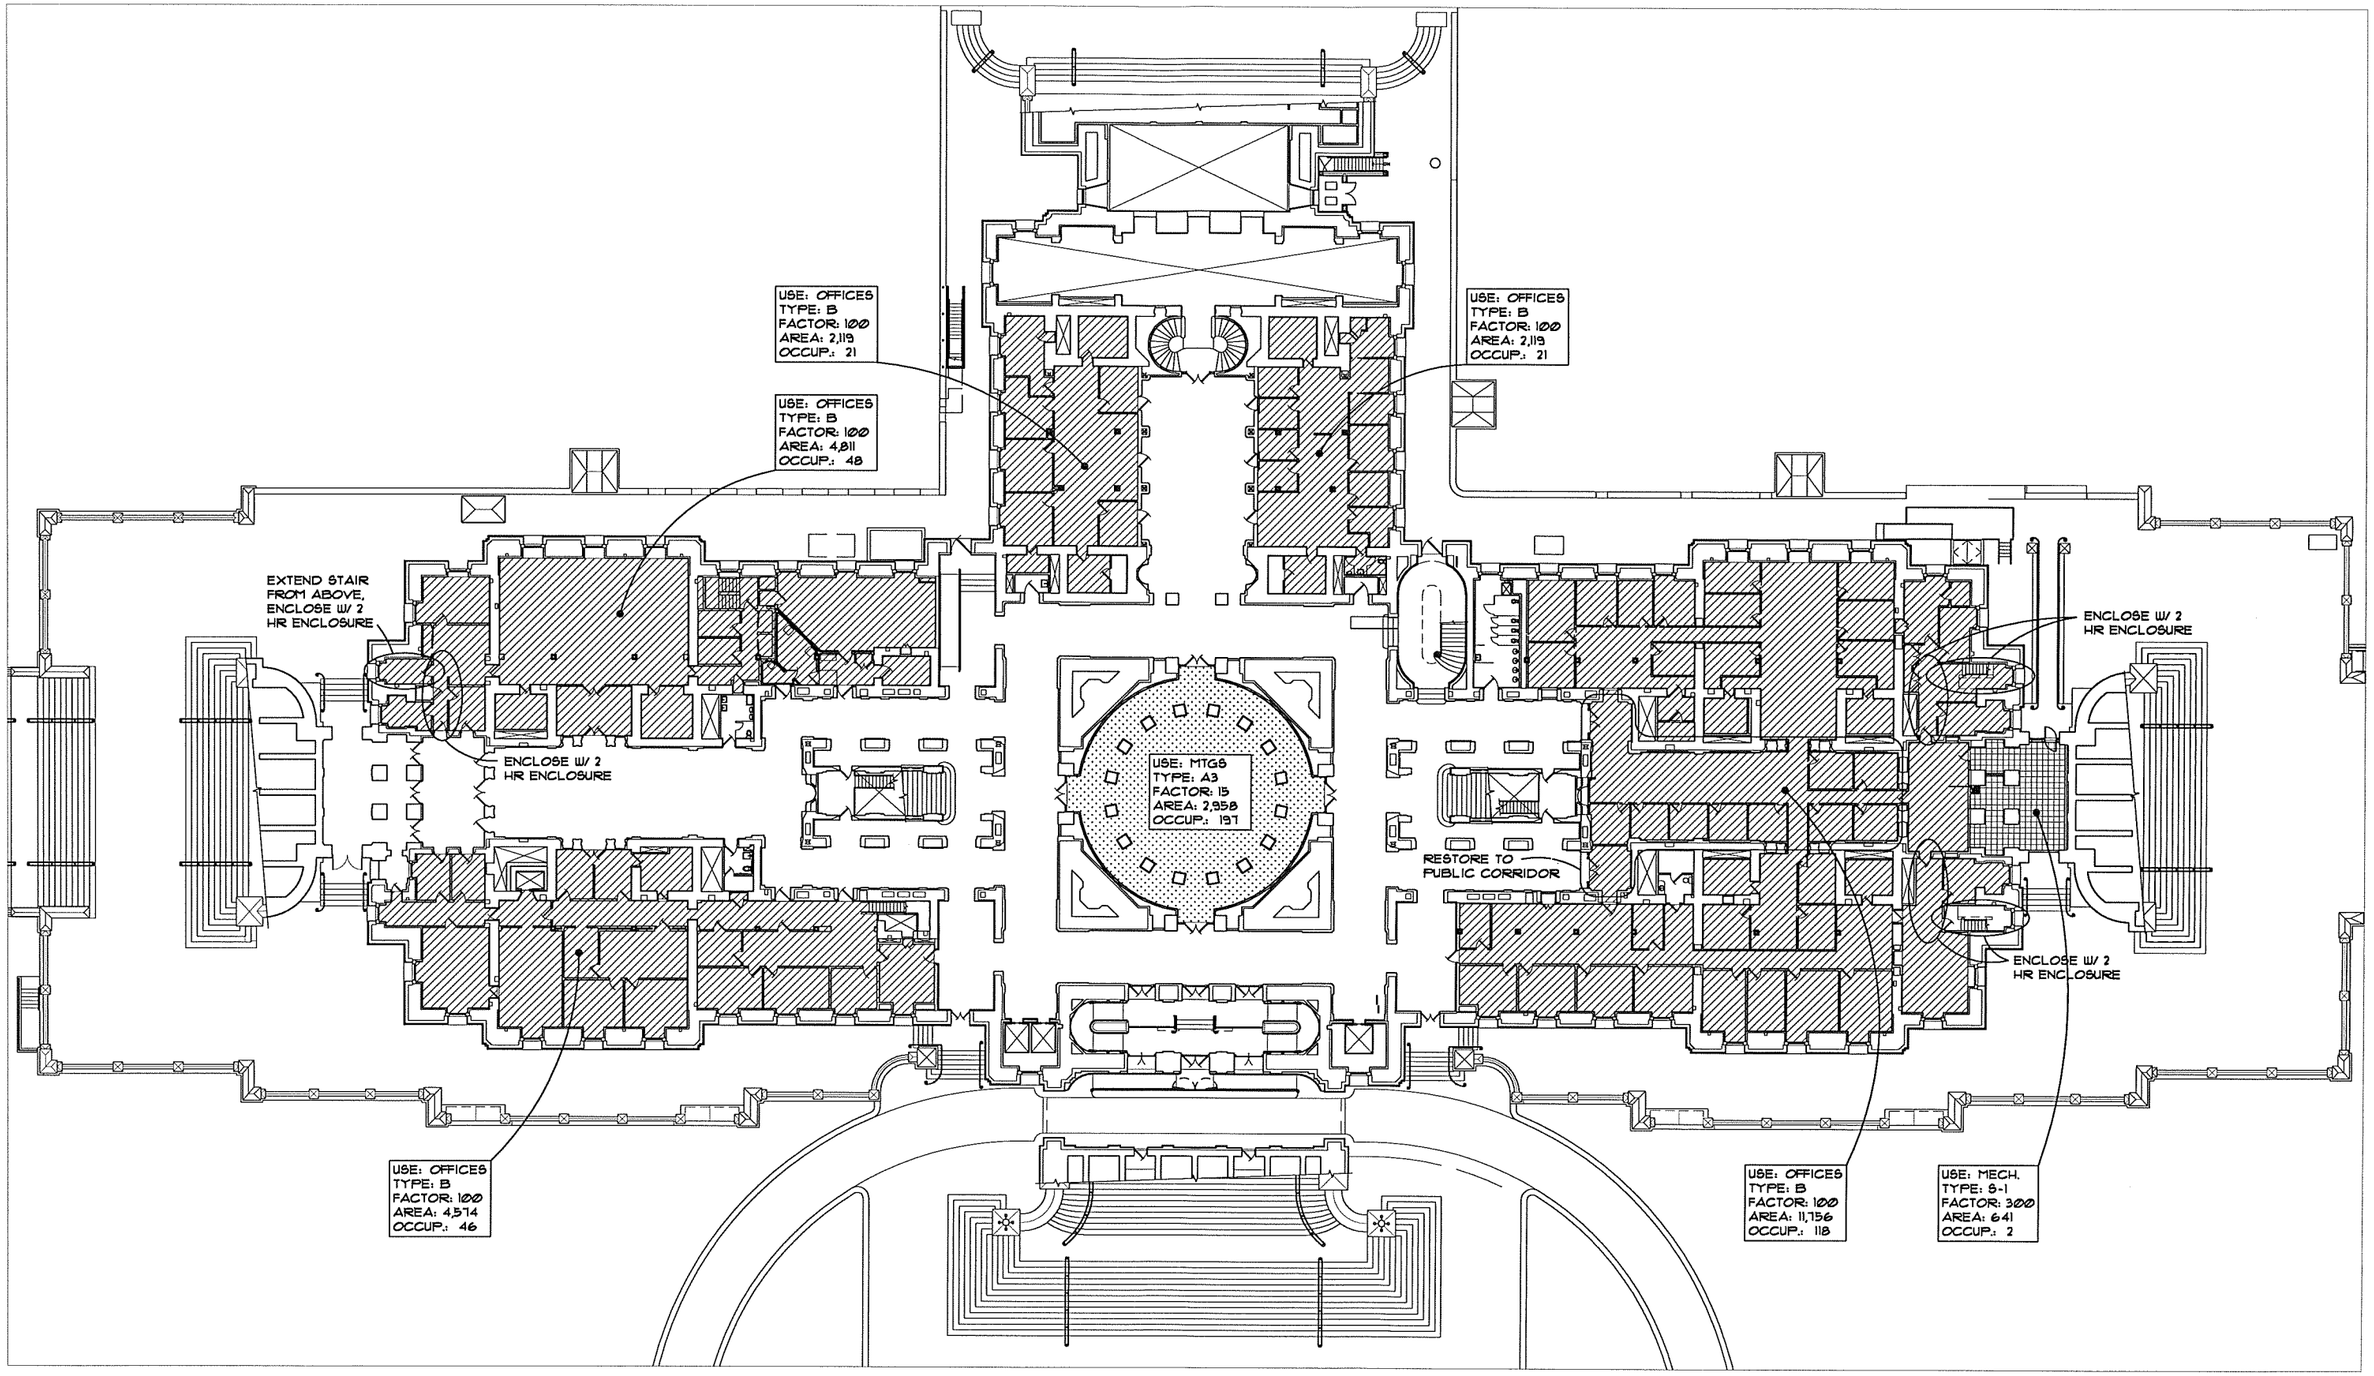

MILLER DUNWIDDIE
ARCHITECTURE / PRESERVATION

123 North Third St., Suite 104
Minneapolis, MN 55401-1657
tel 612.337.0000 fax 612.337.0031

I HEREBY CERTIFY THAT THIS PLAN, SPECIFICATION OR REPORT WAS PREPARED BY ME OR UNDER MY DIRECT SUPERVISION AND THAT I AM A DULY LICENSED ARCHITECT OR ENGINEER UNDER THE LAWS OF THE STATE OF MINNESOTA.

Date Signature:

Reg No: Name:

PROJECT:

MINNESOTA STATE CAPITOL
PREDESIGN STUDY
CODE ANALYSIS

St. Paul, Minnesota

REVISIONS:

Mark	Date	Description

COMM. NO.:	MIN0002
DATE:	05/29/01
DRAWN:	HYG
CHECKED:	JST

© 2001 Miller Dunwiddie, Inc.

DRAWING TITLE:

GROUND FLOOR
EXISTING OCCUPANCIES
SCALE: 1"=40'-0"

© 2001 Miller Dunwiddie, Inc.

N

DRAWING NUMBER:

F - 18

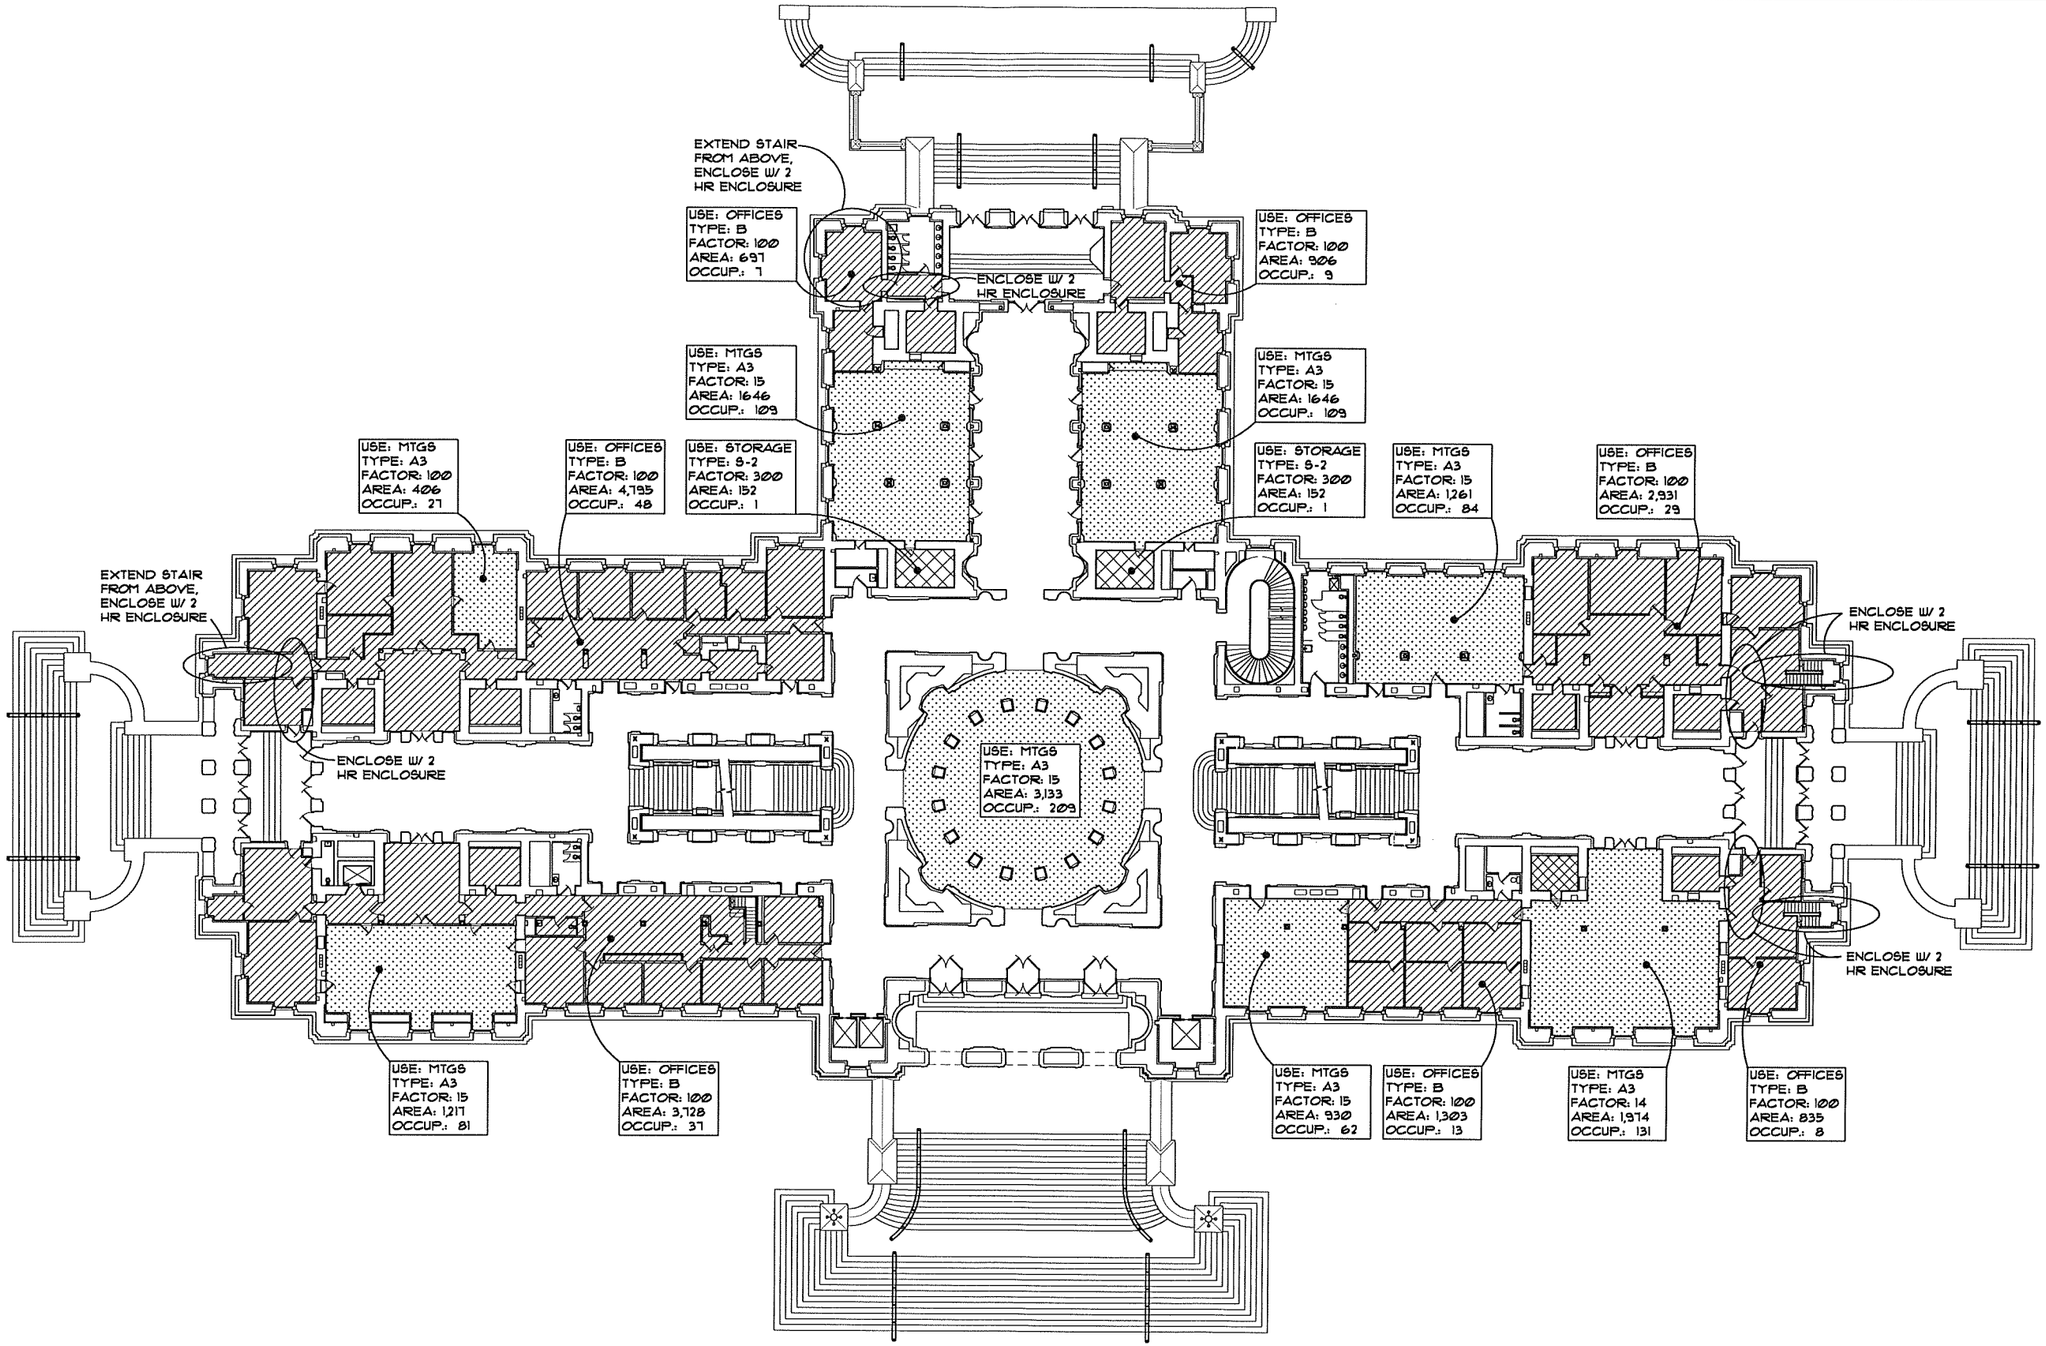

MILLER DUNWIDDIE
ARCHITECTURE / PRESERVATION

123 North Third St., Suite 104
Minneapolis, MN 55401-1657
tel 612.337.0000 fax 612.337.0031

I HEREBY CERTIFY THAT THIS PLAN, SPECIFICATION OR REPORT WAS PREPARED BY ME OR UNDER MY DIRECT SUPERVISION AND THAT I AM A DULY LICENSED ARCHITECT OR ENGINEER UNDER THE LAWS OF THE STATE OF MINNESOTA.

Date Signature:

Reg No: Name:

PROJECT:

MINNESOTA STATE CAPITOL
PREDESIGN STUDY
CODE ANALYSIS

St. Paul, Minnesota

REVISIONS:

Mark	Date	Description

COMM. NO.: MIN0002
DATE: 05/29/01
DRAWN: HYG
CHECKED: JST

© 2001 Miller Dunwiddie, Inc.

DRAWING TITLE:

FIRST FLOOR
EXISTING OCCUPANCIES
SCALE: 1"=40'-0"

© 2001 Miller Dunwiddie, Inc.

DRAWING NUMBER:

F - 19

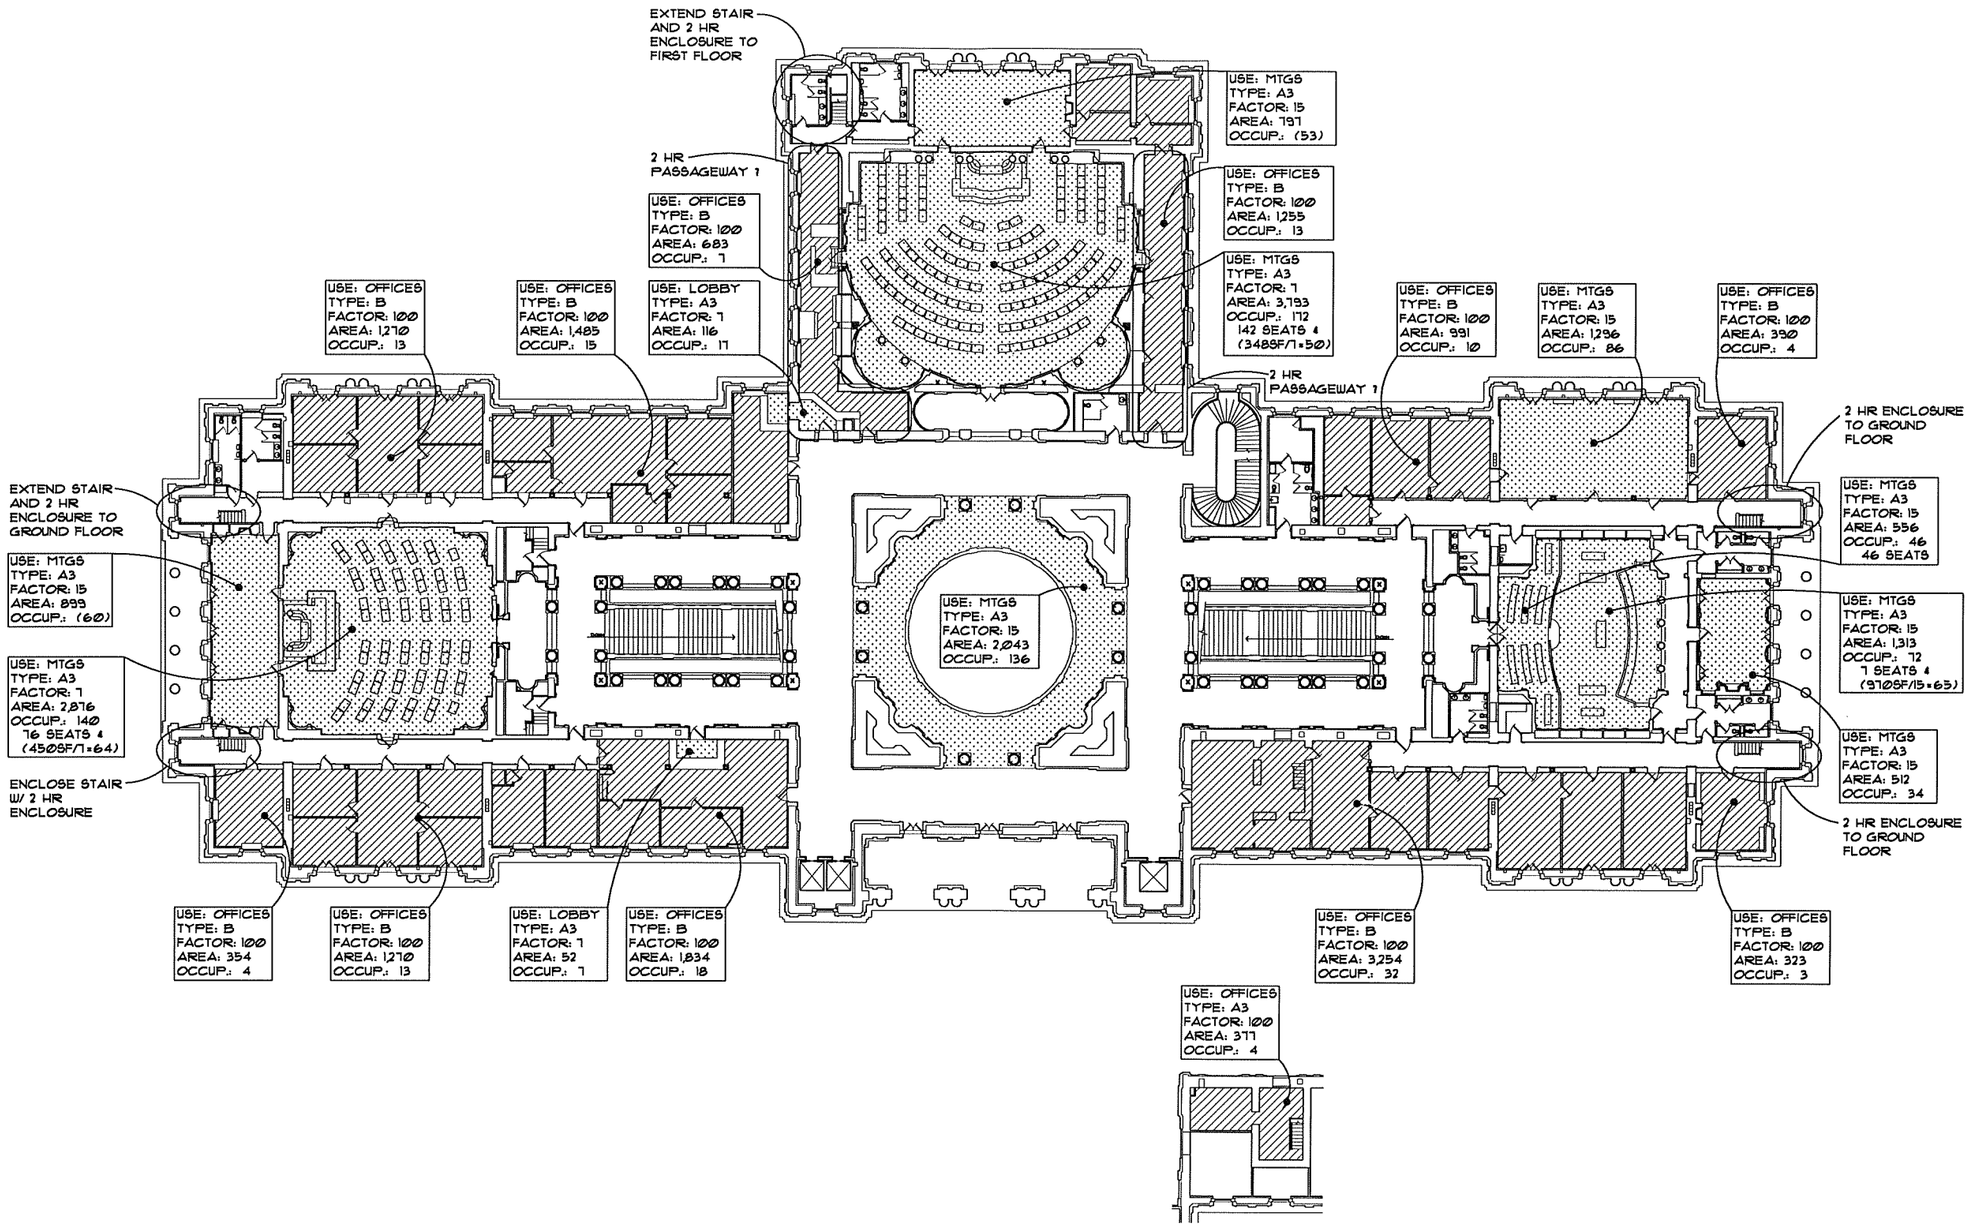

MILLER DUNWIDDIE
ARCHITECTURE / PRESERVATION

123 North Third St., Suite 104
Minneapolis, MN 55401-1657
tel 612.337.0000 fax 612.337.0031

I HEREBY CERTIFY THAT THIS PLAN, SPECIFICATION OR REPORT WAS PREPARED BY ME OR UNDER MY DIRECT SUPERVISION AND THAT I AM A DULY LICENSED ARCHITECT OR ENGINEER UNDER THE LAWS OF THE STATE OF MINNESOTA.

Date Signature:

Reg No: Name:

PROJECT:

MINNESOTA STATE CAPITOL
PREDESIGN STUDY
CODE ANALYSIS

St. Paul, Minnesota

REVISIONS:

Mark	Date	Description

COMM. NO.:	MIN0002
DATE:	05/29/01
DRAWN:	HYG
CHECKED:	JST

© 2001 Miller Dunwiddie, Inc.

DRAWING TITLE:

SECOND FLOOR
EXISTING OCCUPANCIES
SCALE: 1"=40'-0"

© 2001 Miller Dunwiddie, Inc.

N

DRAWING NUMBER:

F - 20

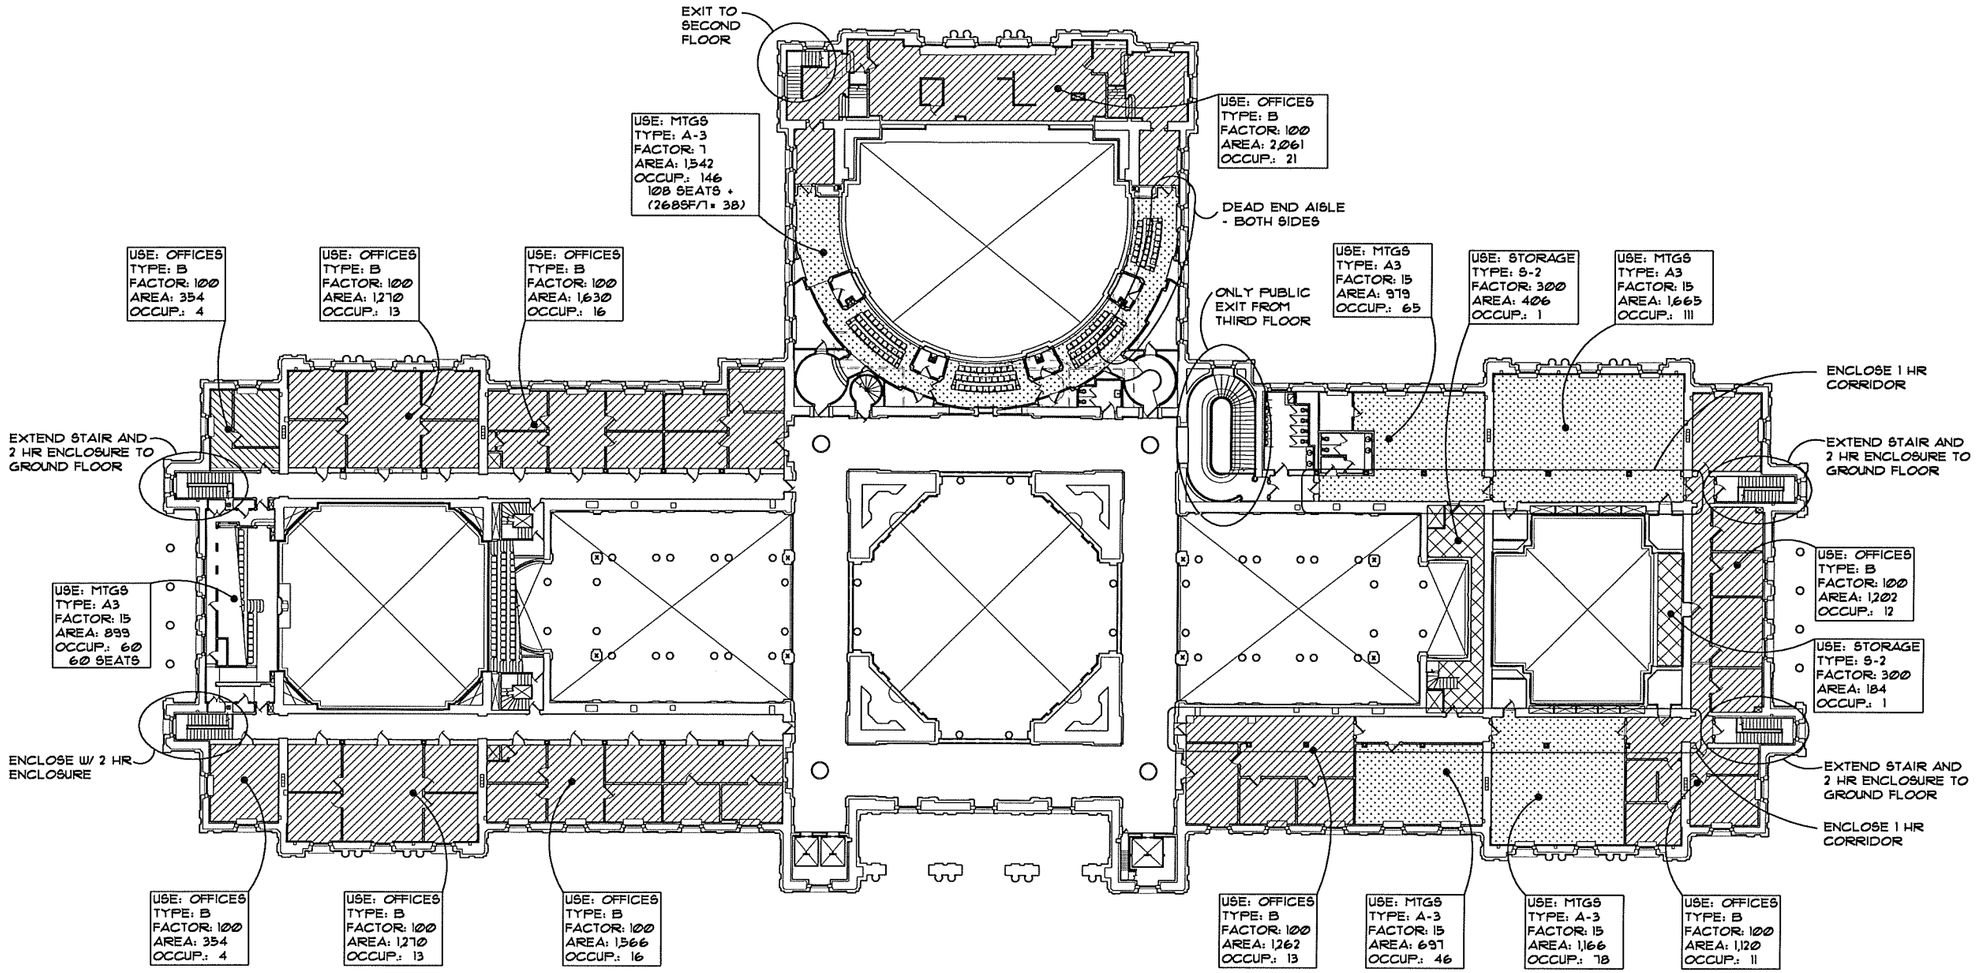

MILLER DUNWIDDIE
ARCHITECTURE / PRESERVATION

123 North Third St., Suite 104
Minneapolis, MN 55401-1657
tel 612.337.0000 fax 612.337.0031

I HEREBY CERTIFY THAT THIS PLAN, SPECIFICATION OR REPORT WAS PREPARED BY ME OR UNDER MY DIRECT SUPERVISION AND THAT I AM A DULY LICENSED ARCHITECT OR ENGINEER UNDER THE LAWS OF THE STATE OF MINNESOTA.

Date Signature:

Reg No: Name:

PROJECT:

MINNESOTA STATE CAPITOL
PREDESIGN STUDY
CODE ANALYSIS

St. Paul, Minnesota

REVISIONS:

Mark	Date	Description

COMM. NO.:	MIN0002
DATE:	05/29/01
DRAWN:	HYG
CHECKED:	JST

© 2001 Miller Dunwiddie, Inc.

DRAWING TITLE:

3RD FLOOR
EXISTING OCCUPANCIES
SCALE: 1"=40'-0"

© 2001 Miller Dunwiddie, Inc.

N

DRAWING NUMBER:

F - 21

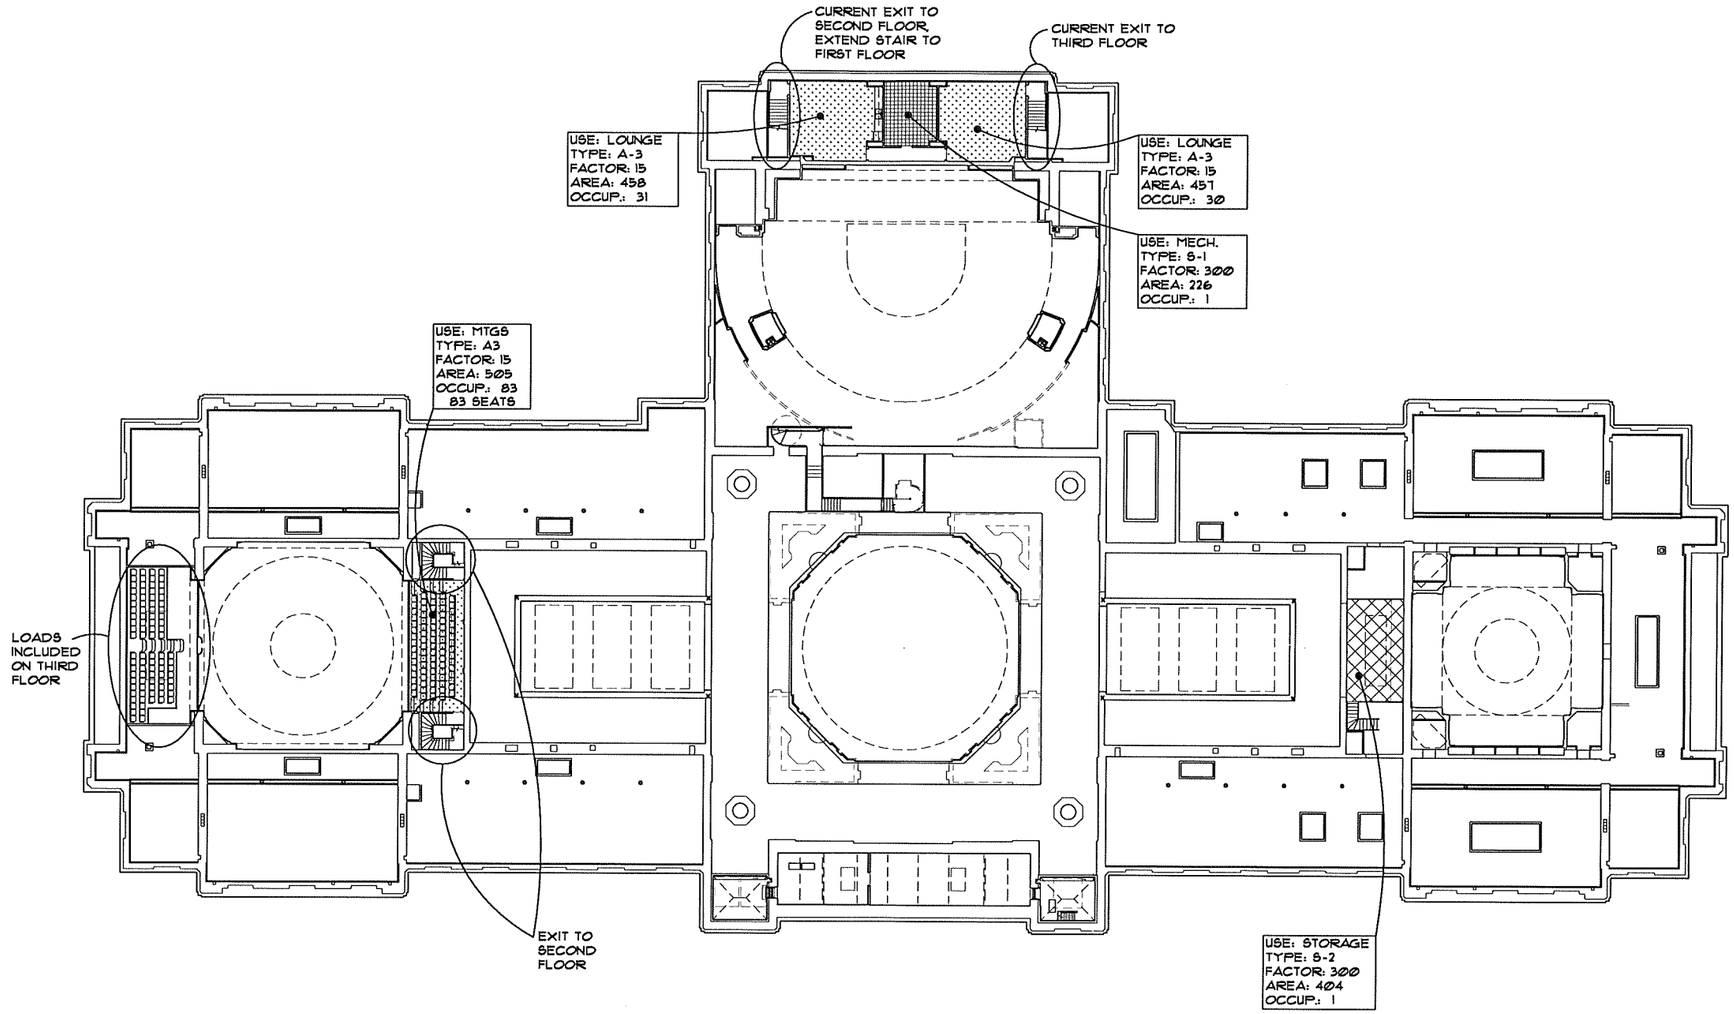

MILLER DUNWIDDIE
ARCHITECTURE / PRESERVATION

123 North Third St., Suite 104
Minneapolis, MN 55401-1657
tel 612.337.0000 fax 612.337.0031

I HEREBY CERTIFY THAT THIS PLAN, SPECIFICATION OR REPORT WAS PREPARED BY ME OR UNDER MY DIRECT SUPERVISION AND THAT I AM A DULY LICENSED ARCHITECT OR ENGINEER UNDER THE LAWS OF THE STATE OF MINNESOTA.

Date Signature:

Reg No: Name:

PROJECT:

MINNESOTA STATE CAPITOL
PREDESIGN STUDY
CODE ANALYSIS

St. Paul, Minnesota

REVISIONS:

Mark	Date	Description

COMM. NO.:	MIN0002
DATE:	05/29/01
DRAWN:	HYG
CHECKED:	JST

© 2001 Miller Dunwiddie, Inc.

DRAWING TITLE:

4TH FLOOR
EXISTING OCCUPANCIES
SCALE: 1"=40'-0"

© 2001 Miller Dunwiddie, Inc.

N

DRAWING NUMBER:

F - 22