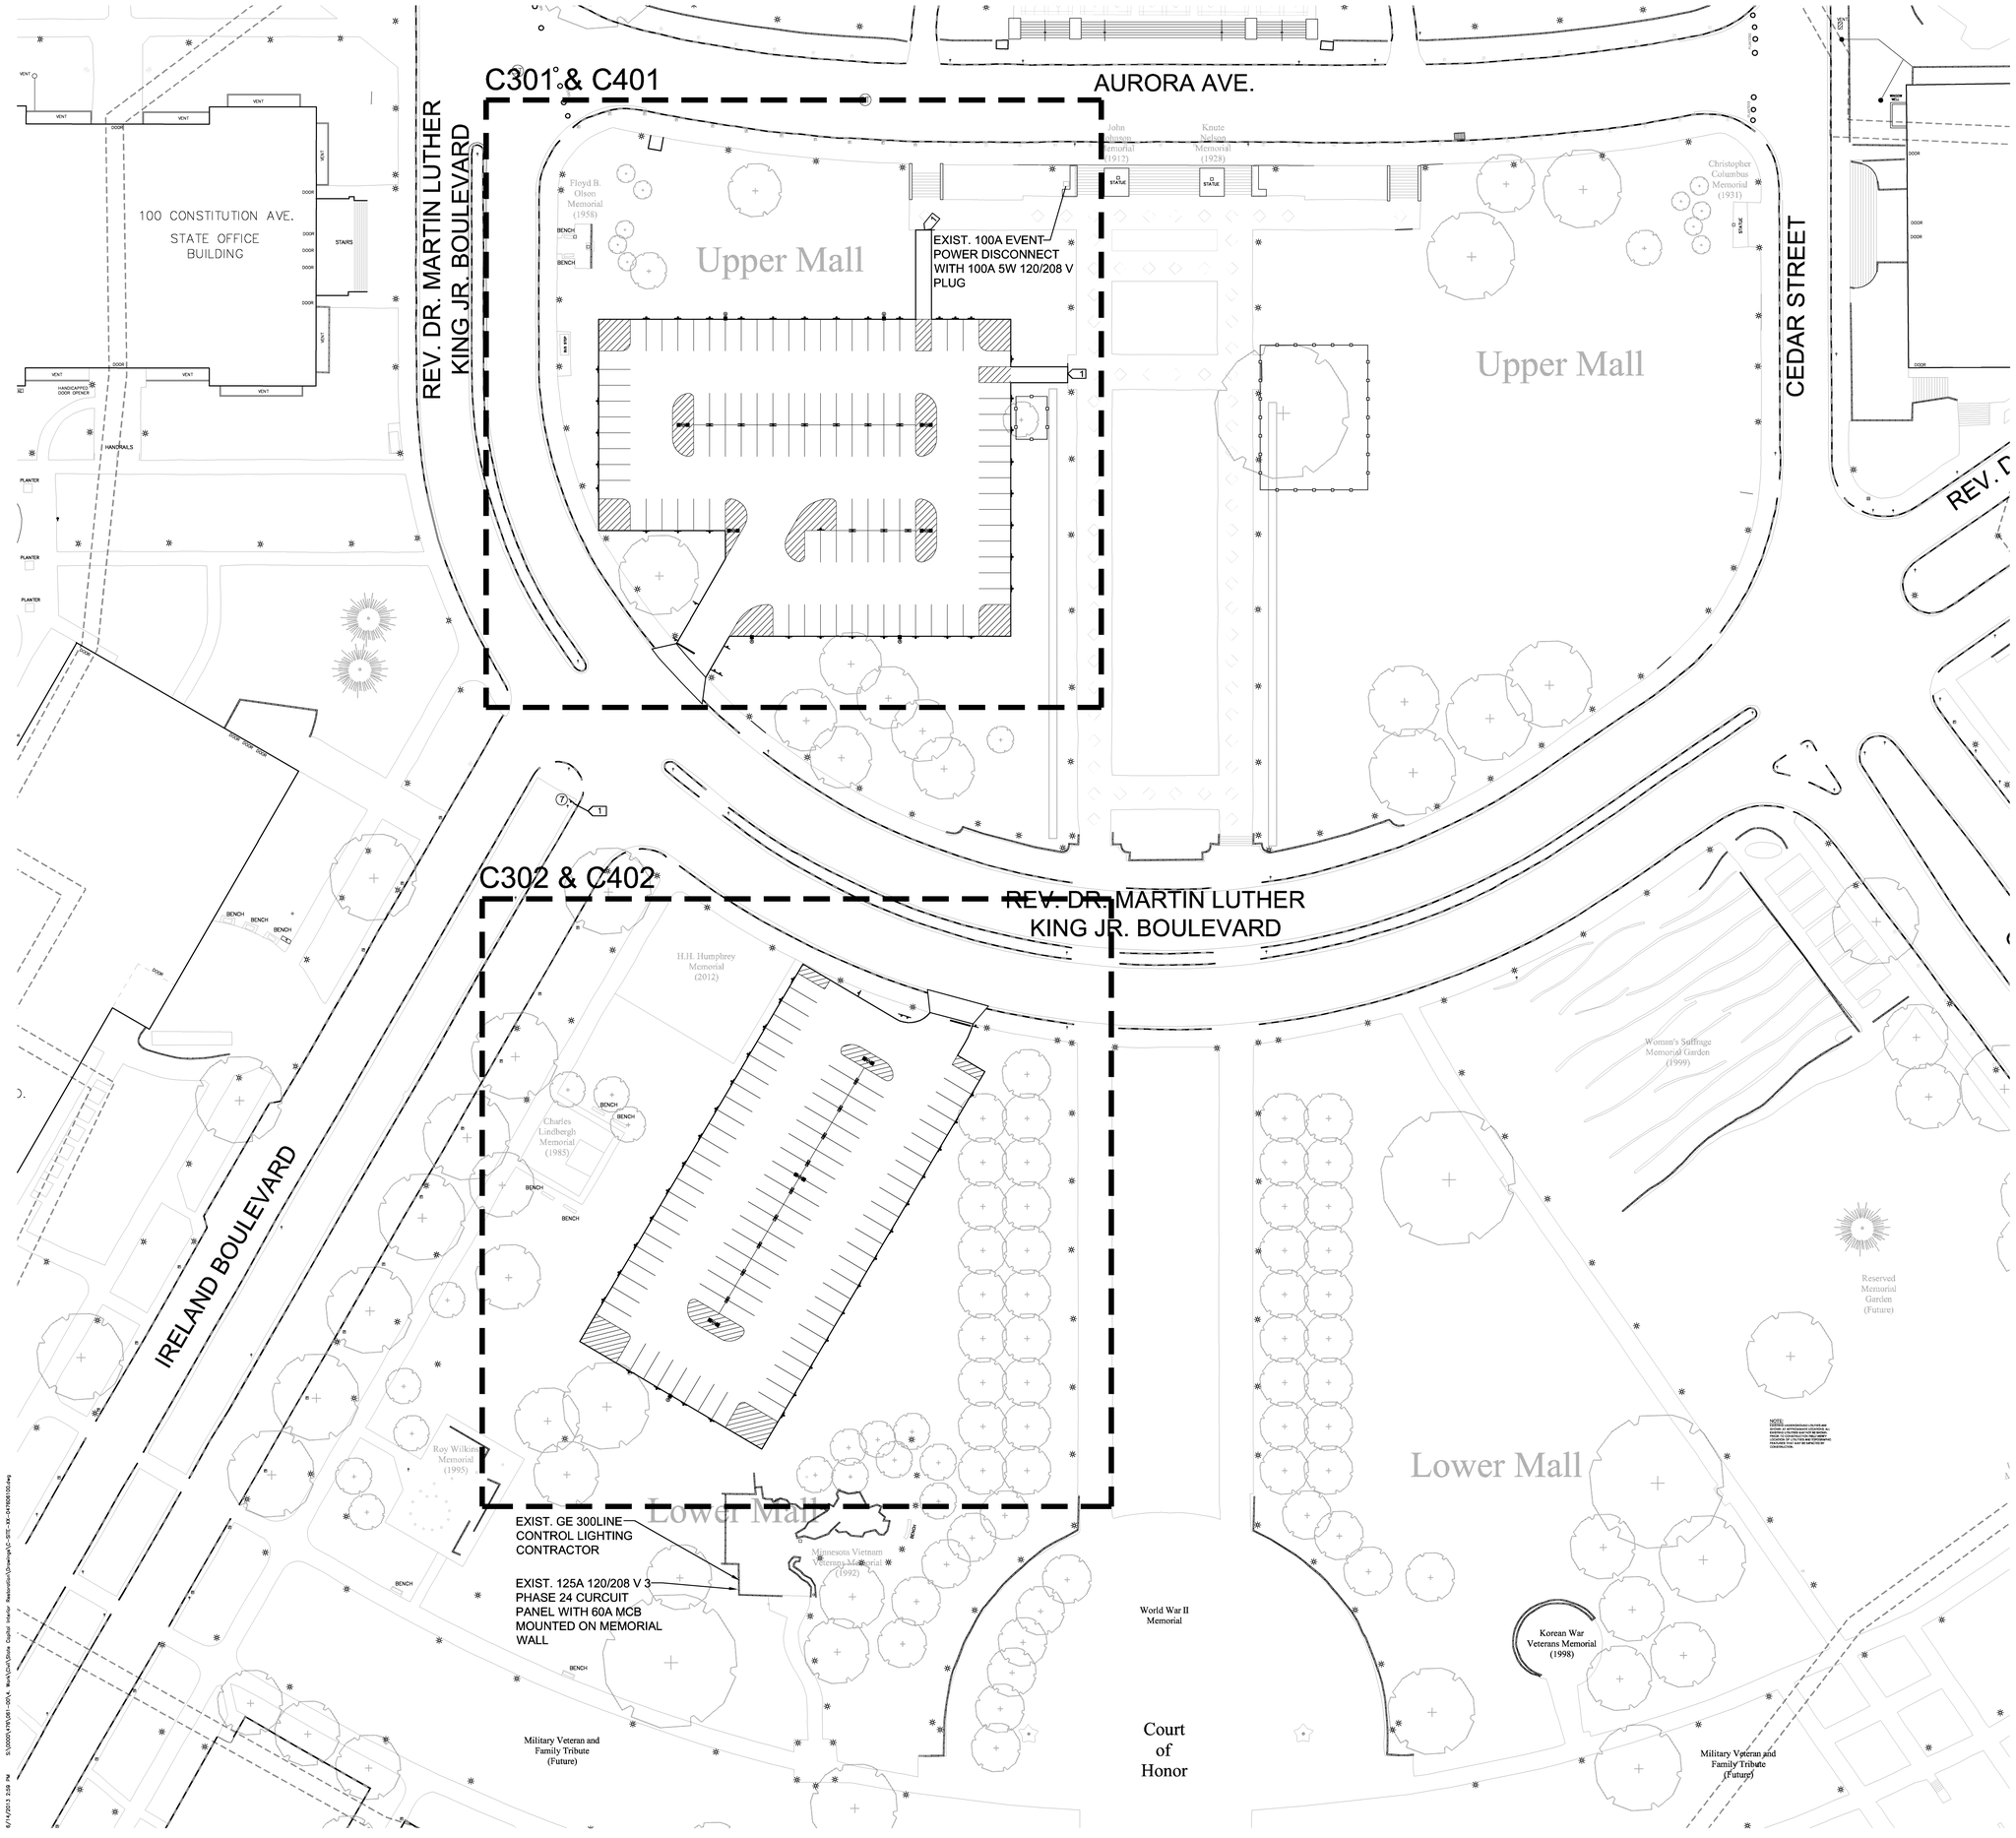

GENERAL NOTES

1. DEMOLITION TO REMOVE SYSTEMS AND COMPONENTS SHALL BE LIMITED TO PRESERVE EXISTING HISTORIC BUILDING COMPONENTS AND FINISHES. PLEASE REFER TO THE ARCHITECTURAL DEMOLITION DRAWINGS FOR MORE INFORMATION ON ACCEPTABLE DEMOLITION APPROACH
2. PROVIDE POLE LIGHT WITH EMBEDDED WOOD POLE AND METAL HALIDE LIGHT SOURCE. PROVIDE QUANTITIES TO MEET 1FC MINIMUM AND 10:1 UNIFORMITY RATIO FOR PARKING SURFACE. PROVIDE PHOTO SENSOR AND ASSOCIATED CONTROLS TO CONTROL POLE LIGHTS.
3. CONTRACTOR SHALL COORDINATE TEMPORARY POWER REQUIREMENTS FOR CONTRACTOR STAGING AND TEMPORARY PARKING WITH PLANT MANAGEMENT. SEE SHEET E000 FOR CONTACT INFO. CONTRACTOR CAN DERIVE POWER FROM THE 200A, 120/208V, 3 PHASE EVENT POWER DISCONNECT.
4. PROVIDE LIGHTING CONTACTORS TO CONTROL TEMPORARY LIGHTING AT THE STAGING AREA AND TEMPORARY PARKING. CONTACTOR SHALL BE EQUIPPED WITH THE APPROPRIATE NUMBER OF POLES TO CONTROL ALL LIGHTING IN THIS AREAS. PROVIDE PHOTOCELL AND NECESSARY CONTROL POWER TO ALLOW FOR DUSK TO DAWN CONTROL. PROVIDE MANUAL OVERRIDE SWITCHES TO CONTROL LIGHTING. COORDINATE LOCATION AND MOUNTING OF EQUIPMENT WITH GENERAL CONTRACTORS STAGING PLANS.
5. LIGHT POLES ARE SHOWN FOR REFERENCE ONLY. THE CONTRACTOR SHALL COORDINATE THE FINAL QUANTITY AND LOCATION OF LIGHT POLES AND LUMINAIRES TO MEET ILLUMINANCE LEVELS DESCRIBED IN GENERAL NOTE 2.

LEGEND

TREE PROTECTIVE BARRIER

SINGLE-SIDED SIGN

DOUBLE-SIDED SIGN

KEYNOTES

1. "DO NOT ENTER" SIGN WITH CHANNEL SUPPORT. SEE SIGN LEGEND ON SHEET C301 OR C302.

PARKING SUMMARY	
Displaced	
Lot N:	42
Lot O:	49
Aurora:	88
TOTAL:	179
Proposed Temporary	
Upper Mall:	104
Lower Mall:	94
TOTAL:	198

HGA + SCA
capitol restoration collaborative

Hammel, Green and Abrahamson, Inc.
Architecture | Engineering | Planning
420 5th Street North, Suite 100
Minneapolis, Minnesota 55401
Telephone 612.758.4000
Facsimile 612.758.4199

Schooley Caldwell Associates, Inc.
Architects | Engineers
Planners | Interior Designers
300 Marconi Boulevard
Columbus, Ohio 43215
Telephone 614.628.0300
Facsimile 614.628.0311

811 Know what's below. Call before you dig.

I HEREBY CERTIFY THAT THIS PLAN, SPECIFICATION OR REPORT WAS PREPARED BY ME OR UNDER MY DIRECT SUPERVISION AND THAT I AM A DULY LICENSED PROFESSIONAL ENGINEER UNDER THE LAWS OF THE STATE OF MINNESOTA

NAME: KENNETH HORNS
DATE: JUNE 14, 2013
REGISTRATION NUMBER: 18235

HGA NO: 0476-061-00

SITE LAYOUT PLAN

WORK PACKAGE 1

C300

SCALE 30' 0 30' 60' IN FEET

© Hammel, Green and Abrahamson, Inc.

WWW.HGA.COM